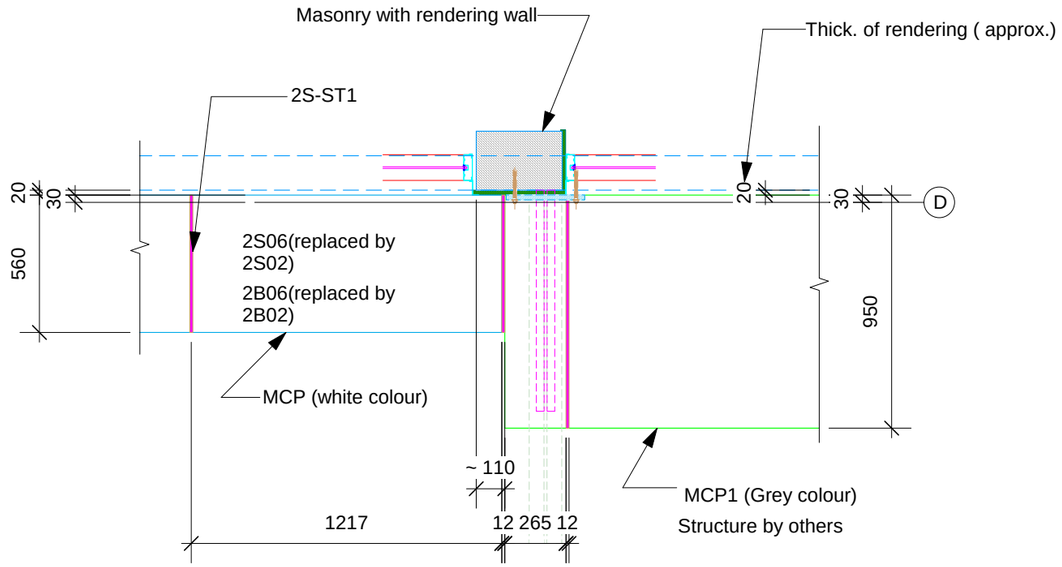

D01

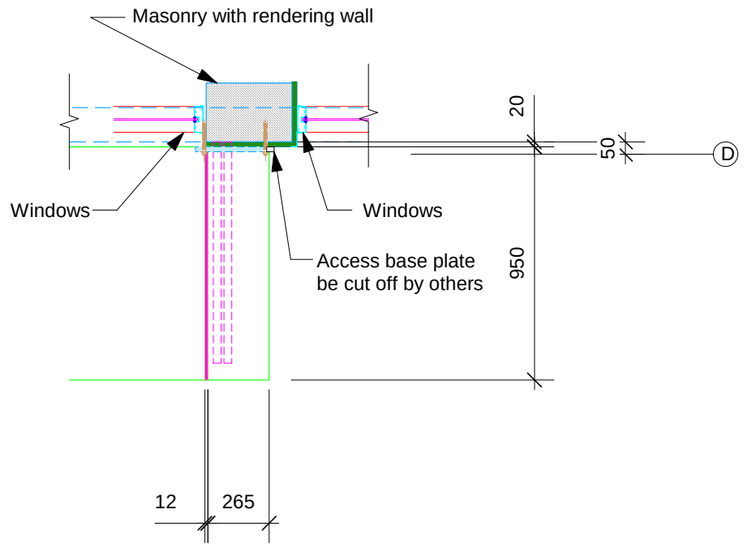

D02

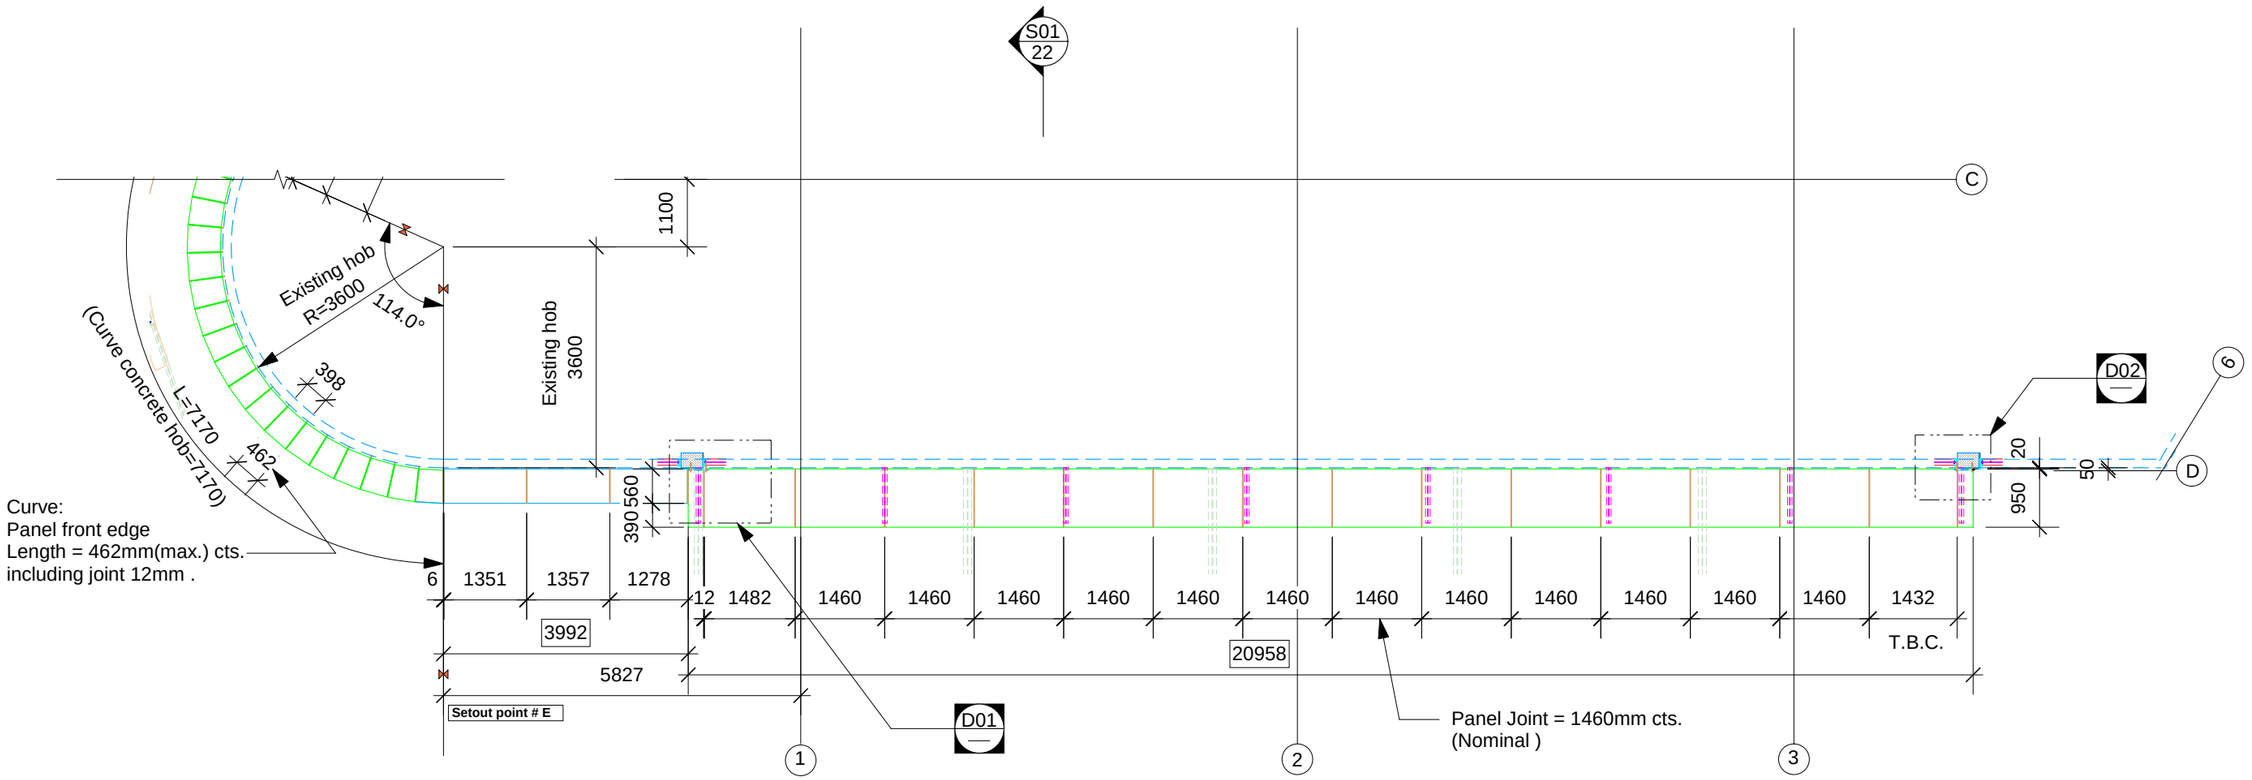

LEVEL 2 AWNING PLAN
SCALE 1 : 100

ISSUE	DATE	REVISION
D	21-11-07	Modified total length shown in box
C	31-10-07	Modified Structure dimension in box
B	31-10-07	Modified section detail

Use figured dimensions in preference to scale.
All dimensions to be verified and checked on site.

Project

"The Tides" 1073-1075 Pittwater Rd, Collary Beach

Fabricator

MADE CONTRACTING
Architectural Fabrications & Installations

PO BOX 52 SEAFORTH NSW 2092
FAX: 9949 7122 PH: 9948 7861
email: made@alpha.net.au
email: jon@made.com.au

Copyright © 2002 [Made Contracting]
All rights reserved

Drawn: Stan. L

Builder:

Architect:

Level: LEVEL 2

Drawing Title: LEVEL2 PLAN

Scale:

Checked:

Date: 27.09.07

Job Number:

A3

Drawing Status: FOR APPROVAL

Drawing No.: TC20

Revision: D